


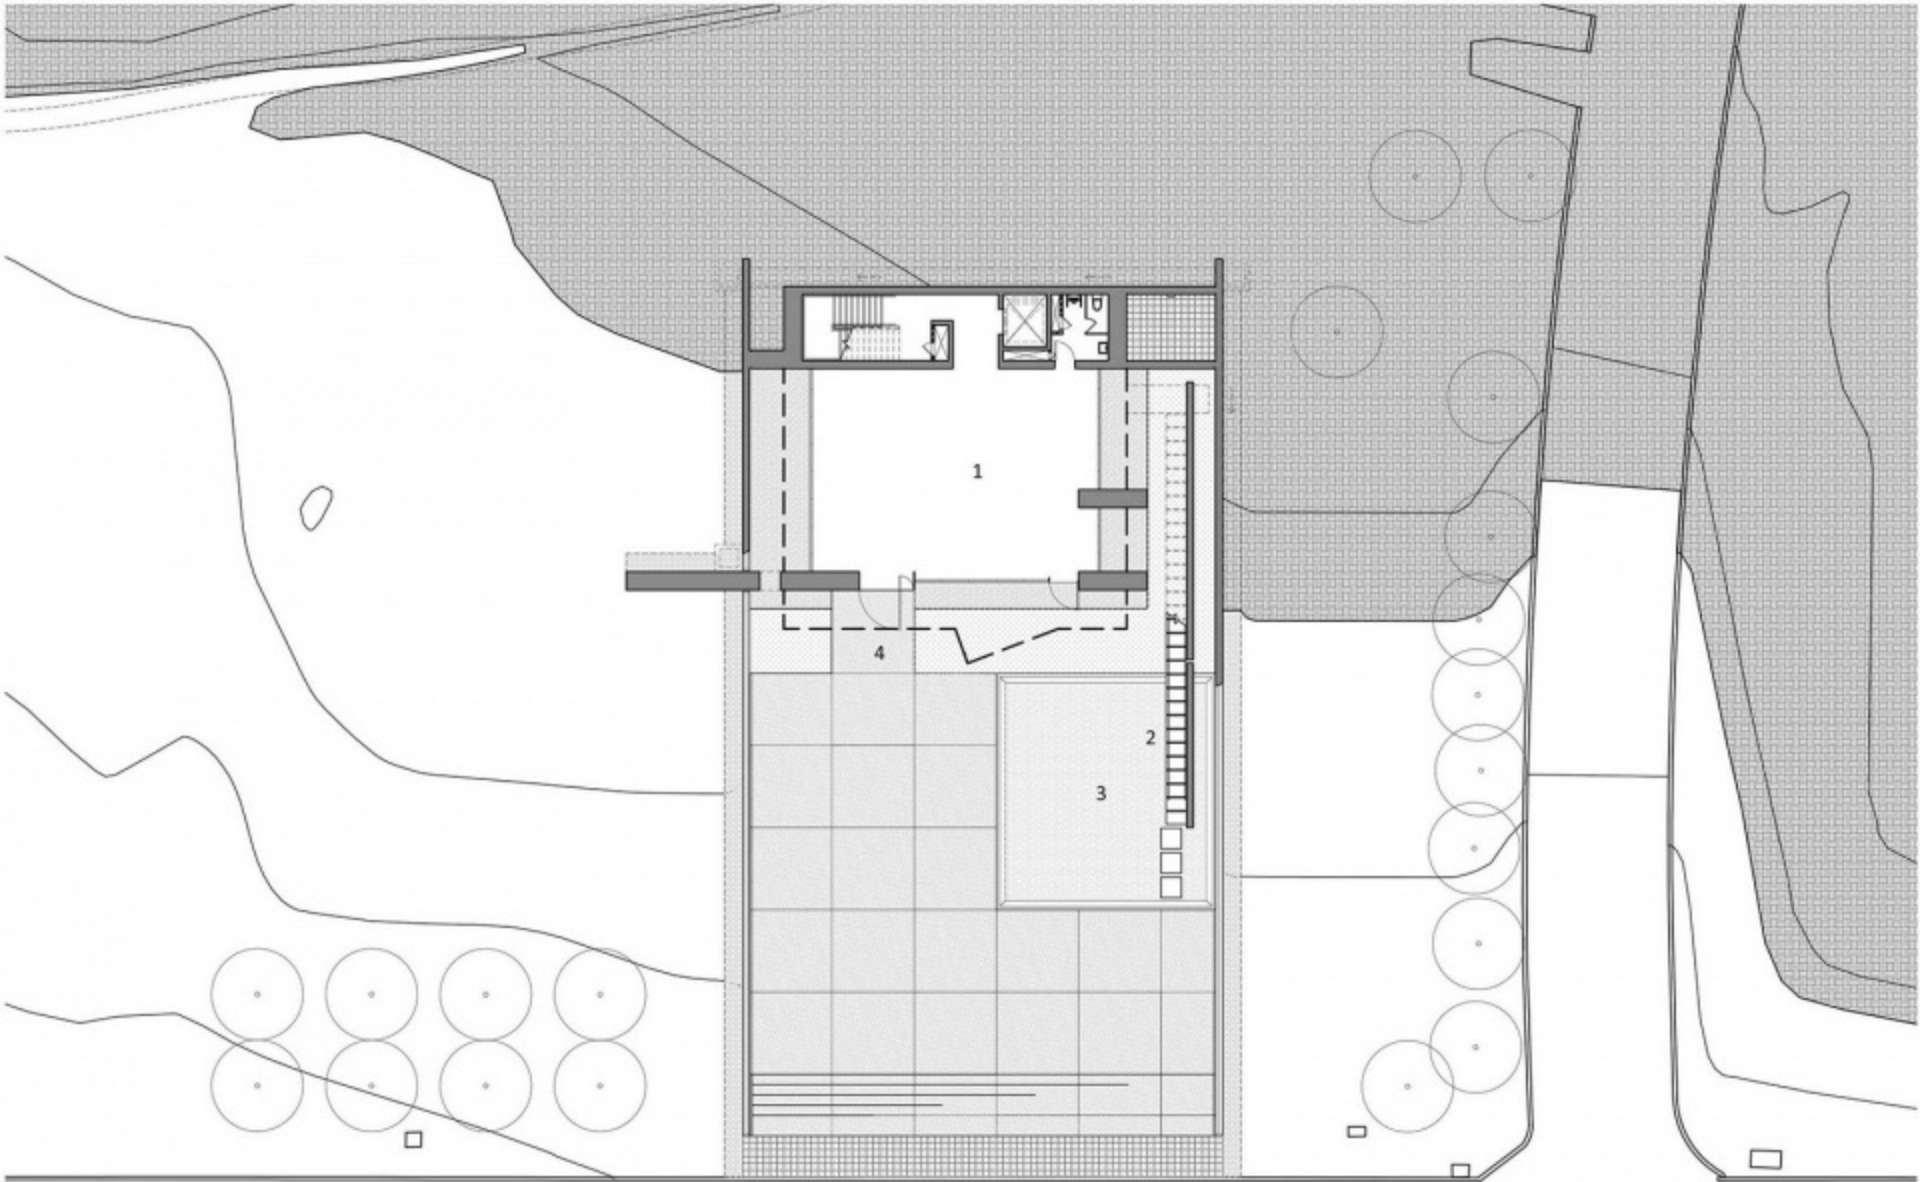


1F PLAN

- 1 Exhibition
- 2 Stairs
- 3 Reflecting Pool
- 4 Entrance

0 200 500 1000
CM



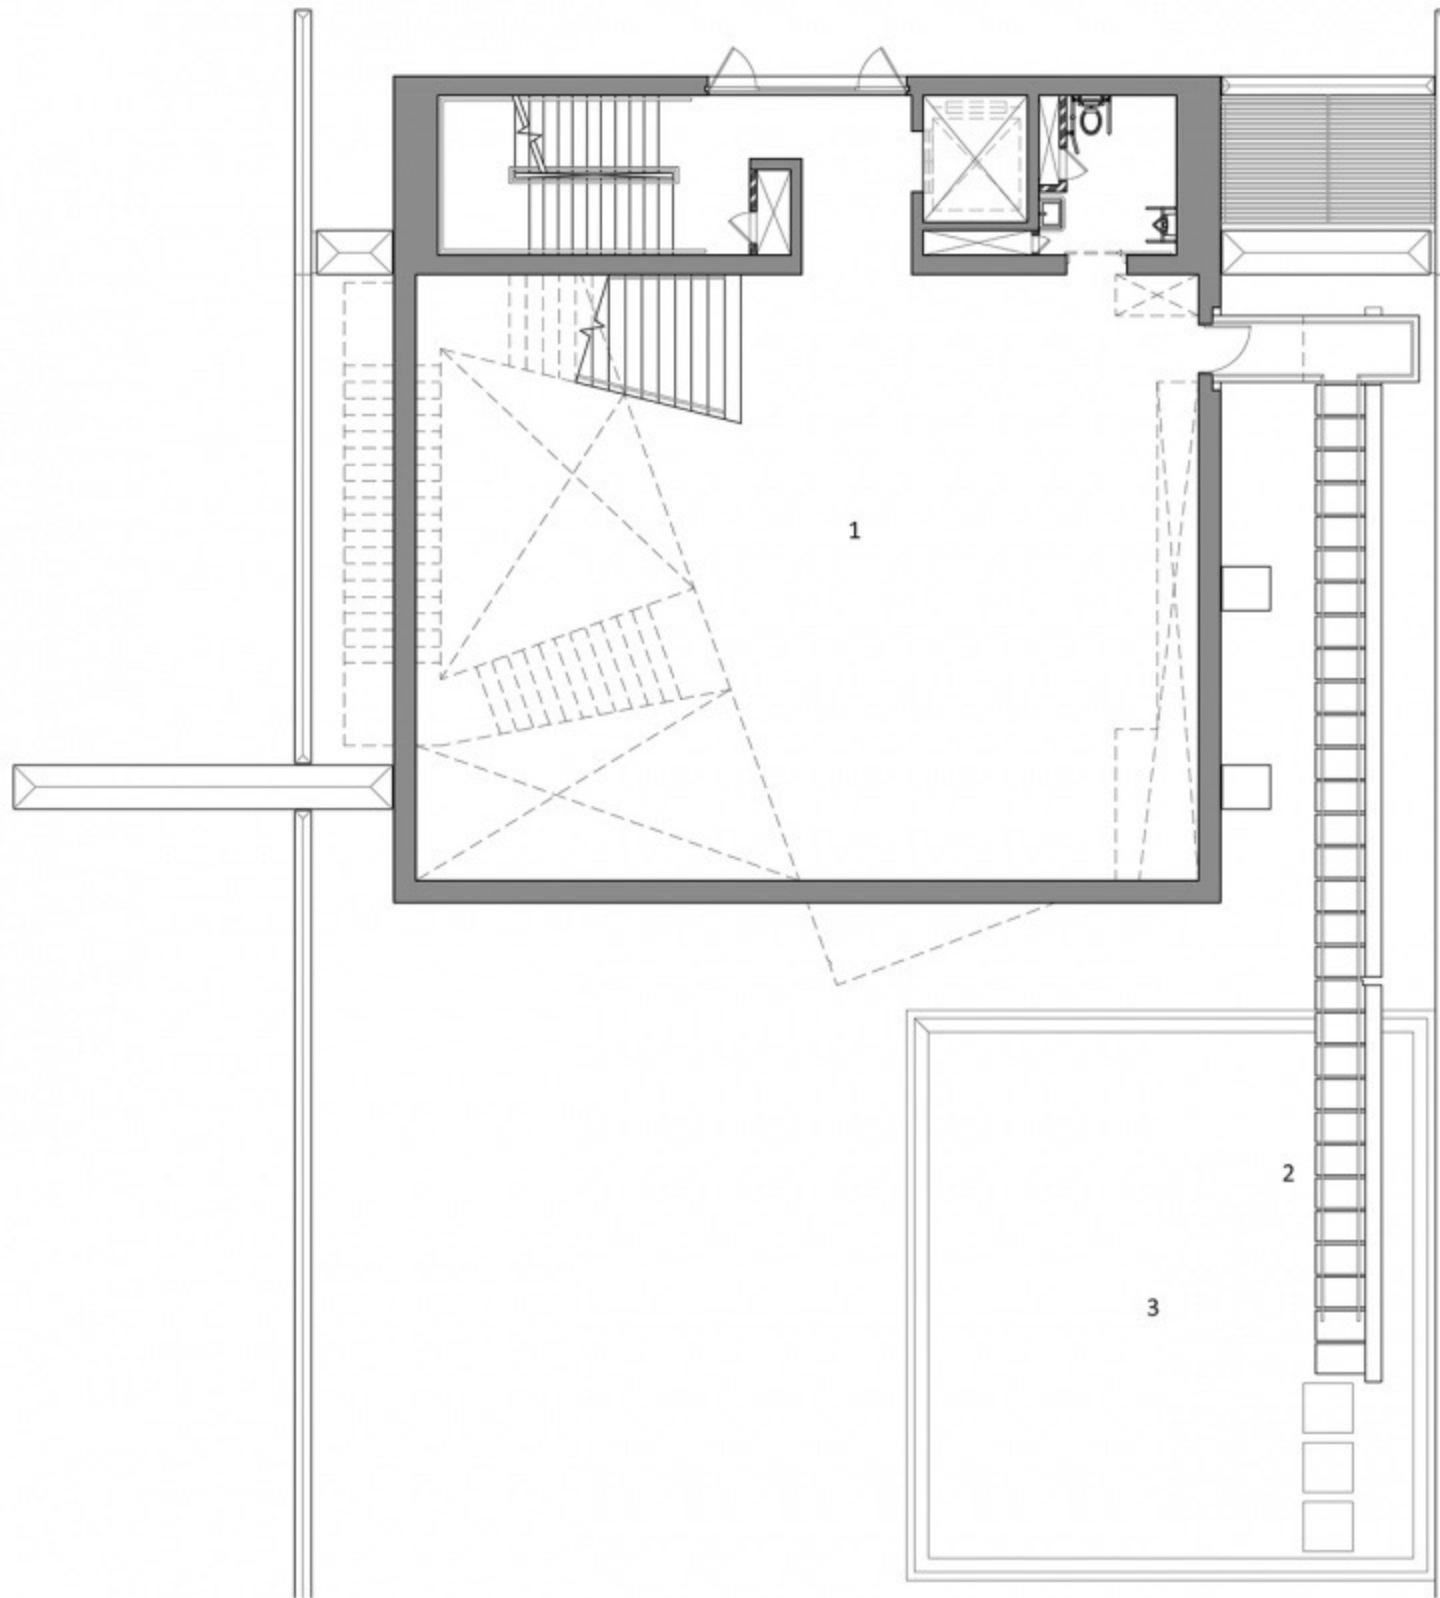


2F PLAN

- 1 Exhibition
- 2 Stairs
- 3 Reflecting Pool

0 100 250 500
CM




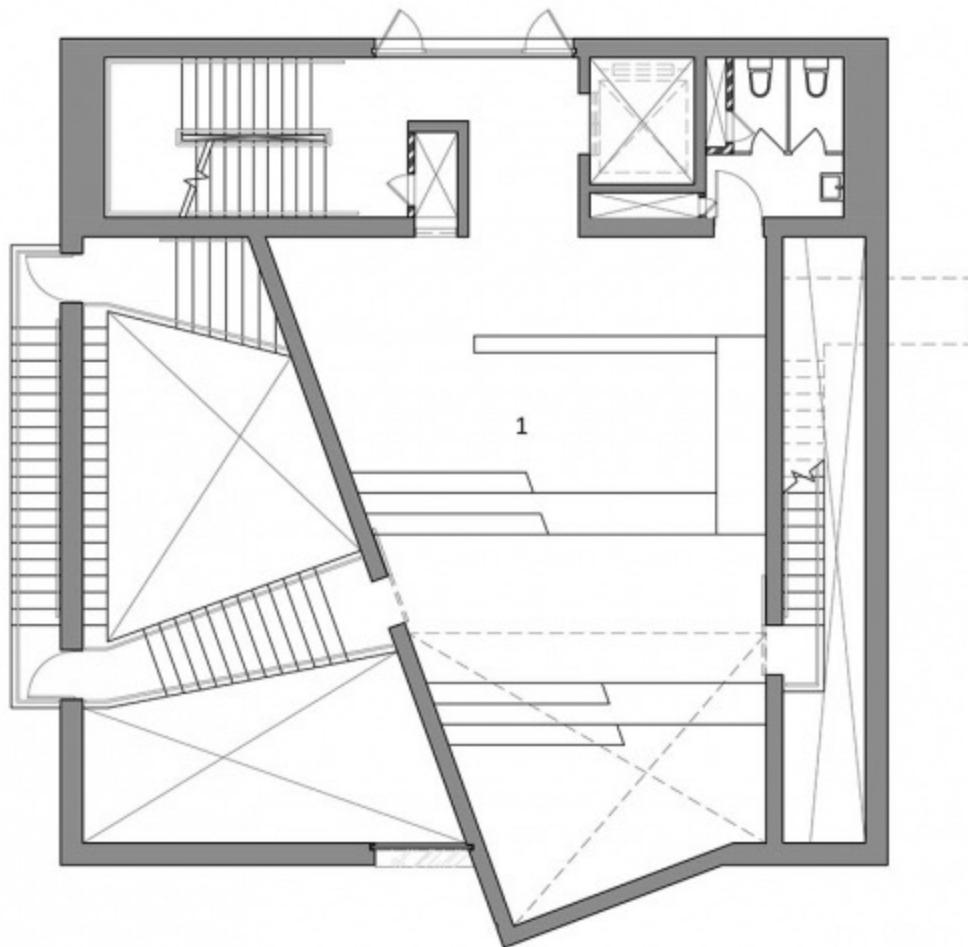

3F PLAN

1 Exhibition

0 100 250 500
CM


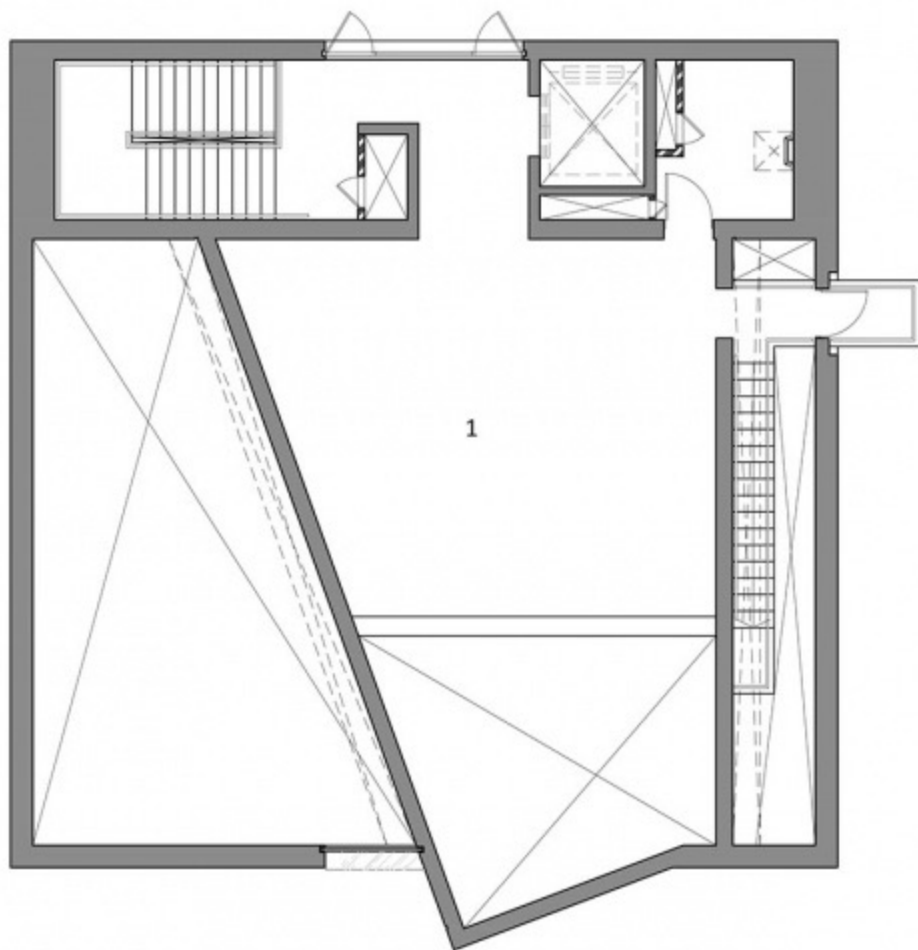


4F PLAN

1 Exhibition

0 100 250 500
CM



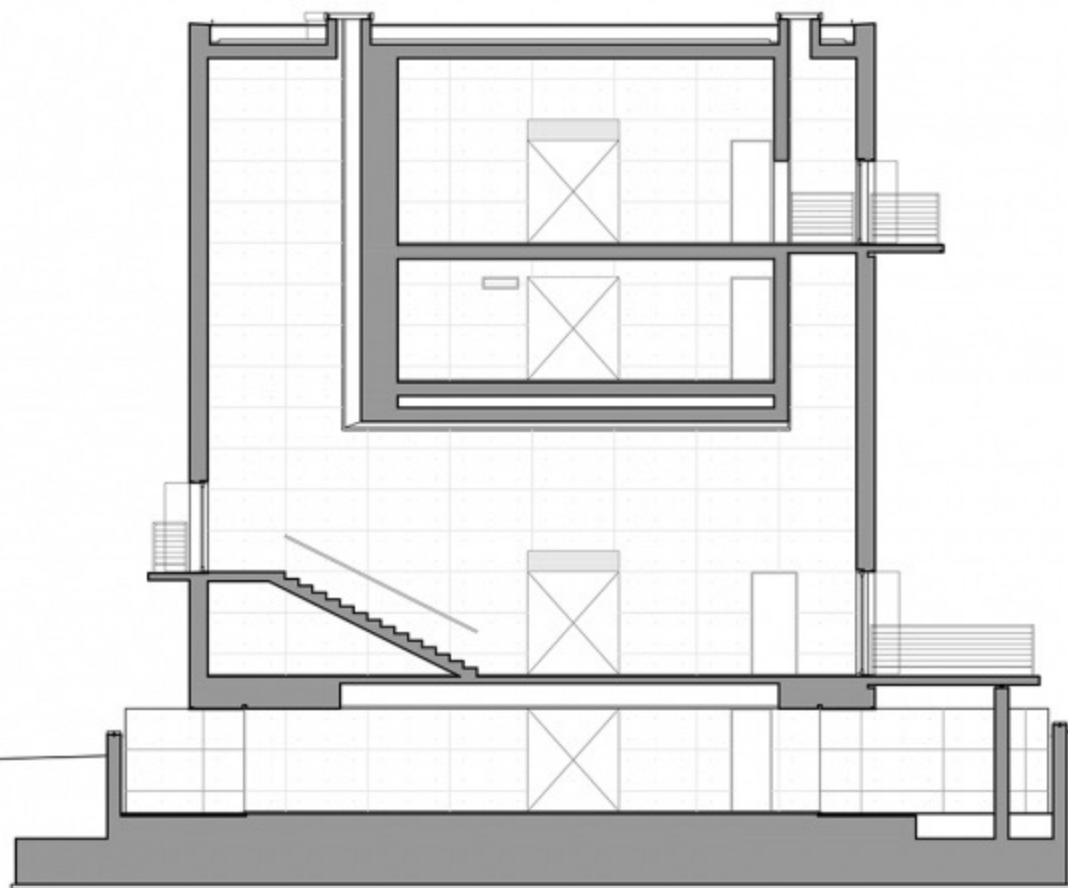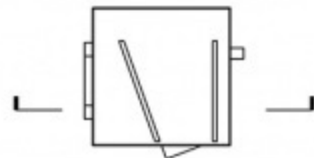

SECTION

0 100 250 500
CM